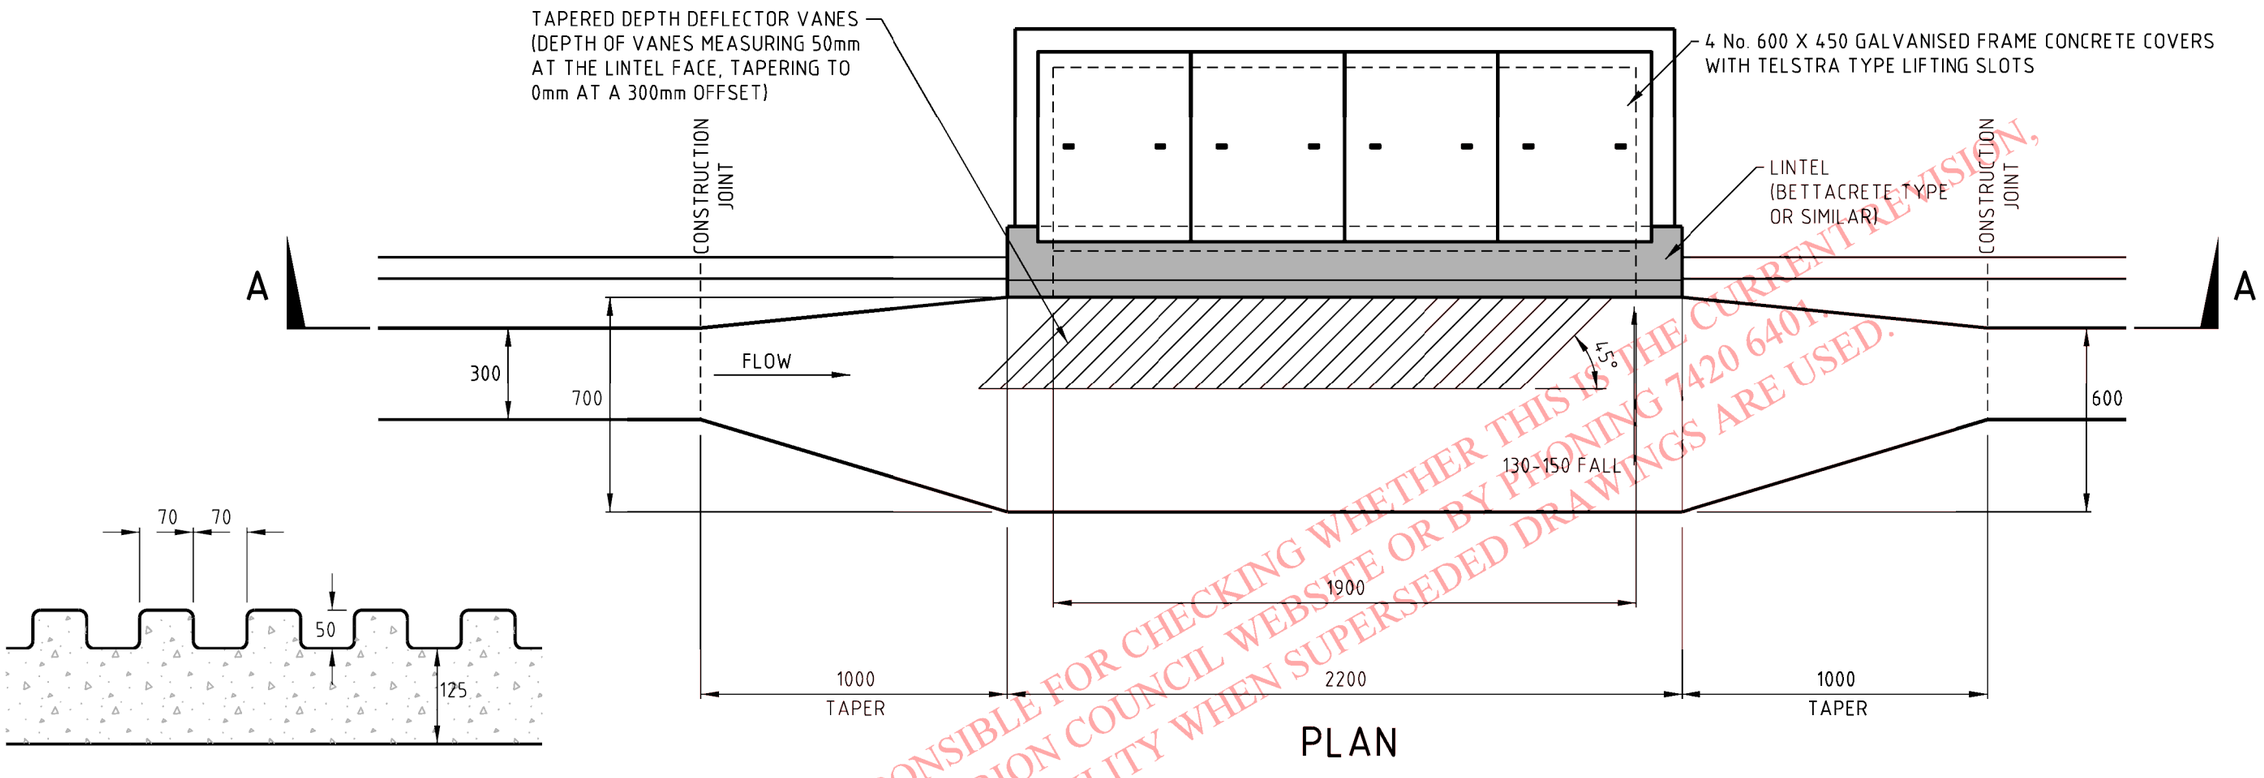

DEFLECTOR VANE DETAIL

(DETAIL REPRESENTS A SECTION TAKEN
ALONG THE CHANNEL AT THE LINTEL FACE.)

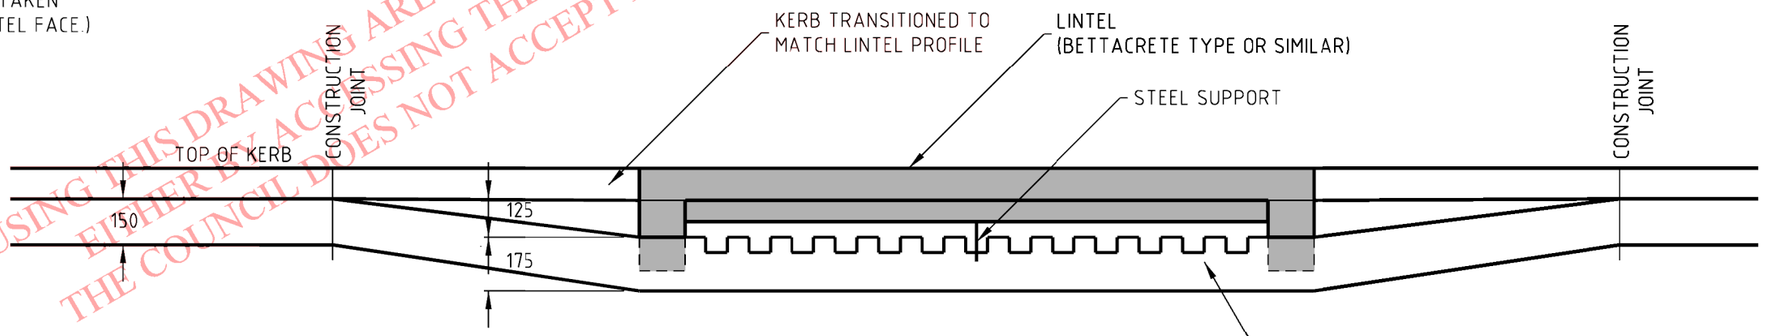

SECTION A-A

Not to Scale

ALL DIMENSIONS ARE INMILLIMETRES UNLESS OTHERWISE SHOWN

NOTE:

1. CONCRETE TO BE A MINIMUM STRENGTH OF 25MPa WITH 14mm AGGREGATE

PERSONS USING THIS DRAWING ARE RESPONSIBLE FOR CHECKING WHETHER THIS IS THE CURRENT REVISION, EITHER BY ACCESSING THE MARION COUNCIL WEBSITE OR BY PHONING 7420 6401. THE COUNCIL DOES NOT ACCEPT LIABILITY WHEN SUPERSEDED DRAWINGS ARE USED.

CITY OF MARION

THE CORPORATION OF THE CITY OF MARION

LINTEL TYPE SIDE ENTRY PIT INSTALLATION DETAIL FOR MOUNTABLE KERB AND OPTIONAL DEFLECTOR VANE DETAIL

Drawn : A.M.D	Date : 31 JUNE 2007	Approved :	Last Revised : 30 JAN 2017	Ref. No. : SD-06