NOTES:

1. All dimensions are in millimetres unless otherwise shown.
2. All Retroreflective Tape shall be Class 1 in accordance with AS 1743

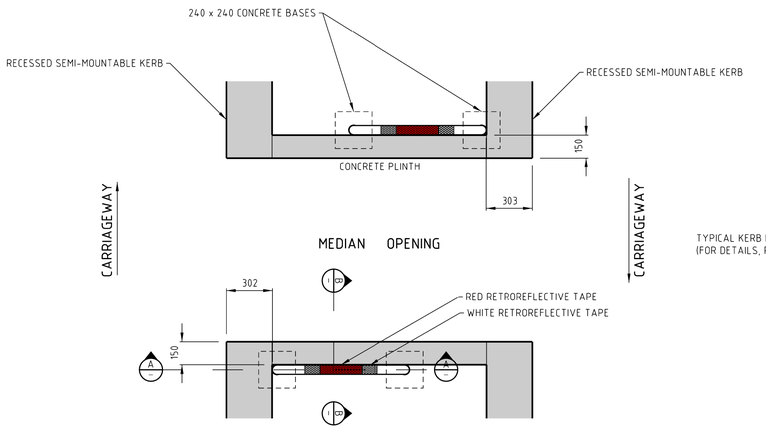

MEDIAN OPENING WITH HOLDING RAILS
PLAN VIEW

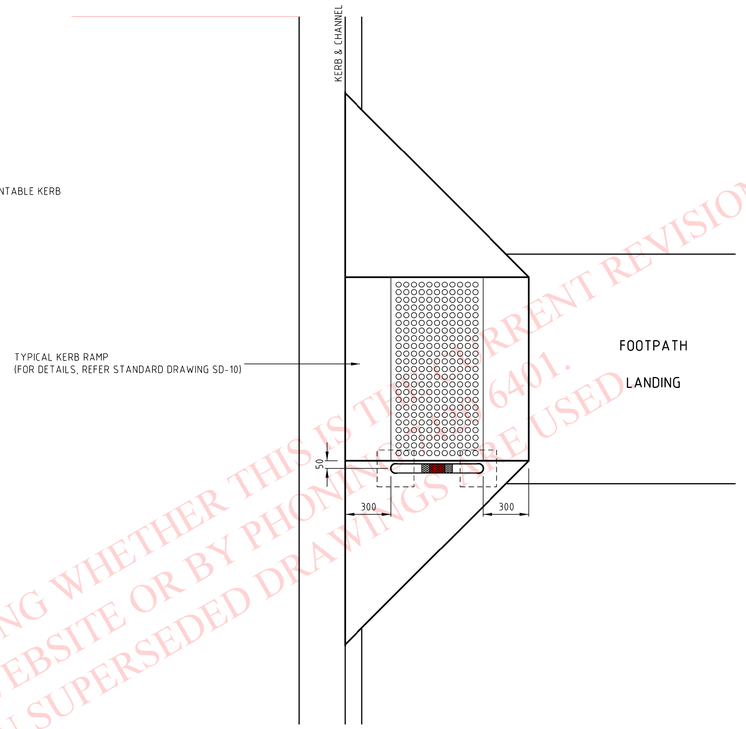

KERB RAMP WITH HOLDING RAIL
PLAN VIEW

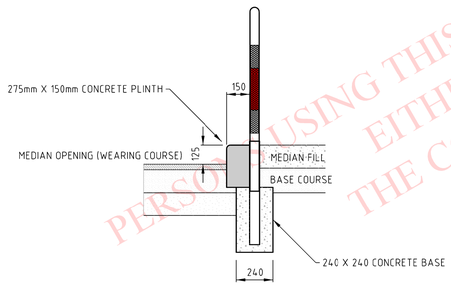

MEDIAN OPENING WITH HOLDING RAILS
SECTION B-B

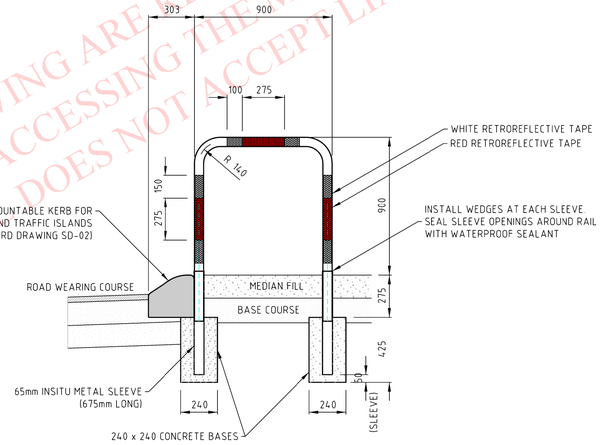

MEDIAN OPENING WITH HOLDING RAILS
SECTION A-A

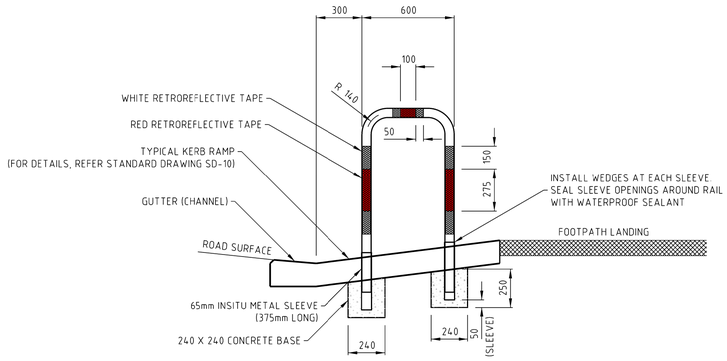

KERB RAMP WITH HOLDING RAIL
SIDE VIEW

PERSONS USING THIS DRAWING ARE RESPONSIBLE FOR CHECKING WHETHER THIS IS THE CURRENT REVISION, EITHER BY ACCESSING THE MARION COUNCIL WEBSITE OR BY PHONING 8375 6401. THE COUNCIL DOES NOT ACCEPT LIABILITY WHEN SUPERSEDED DRAWINGS ARE USED

ALL DIMENSIONS ARE IN MILLIMETRES UNLESS OTHERWISE SHOWN

REVISION	AMENDMENTS	APPROVED	DATE

CITY OF MARION

SCALE 1:20 — 0 0.5 1.0 1.5 2.0 2.5 METRES

SCALE : 1:20	SHEET SIZE : A1	THE CORPORATION OF THE CITY OF MARION
SURVEYED : N/A	SURVEY DATE : N/A	PEDESTERIAN CROSSING AND ISLAND REFUGE DETAILS WITH HOLDING RAILS
DESIGNED : A.M.D	DRAWN : A.M.D	
CHECKED : XXX	CHECK DATE : XX/XX/XXXX	
APPROVED :	DATE :	ELECTRONIC FILENAMES: STANDARD DRAWINGS 191118 PROJECT No. SHEET No. SD-30 REVISION